250'

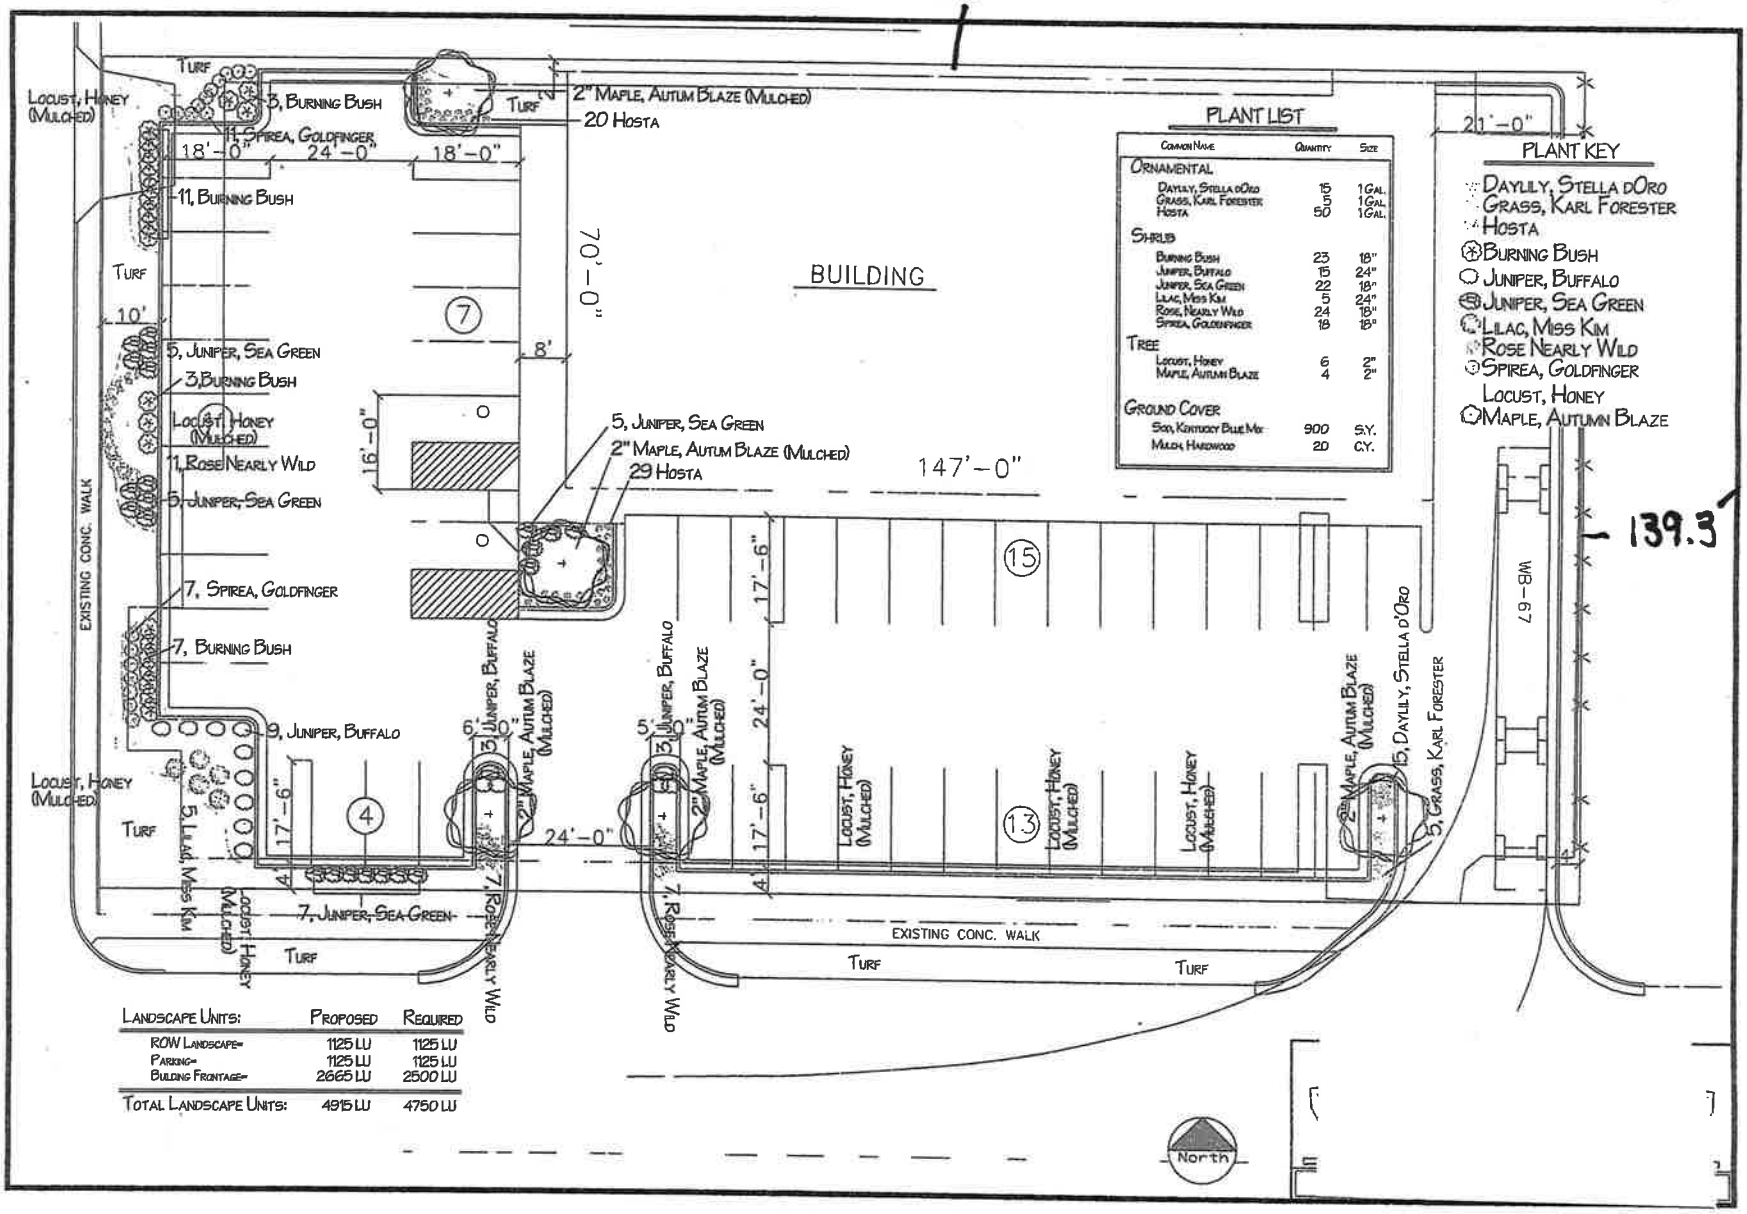

Common Name	Quantity	Size
Ornamental		
Daylily, Stella dOro	15	1 Gal.
Grass, Karl Forester	5	1 Gal.
Hosta	50	1 Gal.
Shrub		
Burning Bush	23	18"
Juniper, Buffalo	15	24"
Juniper, Sea Green	22	18"
Lilac, Miss Kim	5	24"
Rose, Nearly Wild	24	18"
Spirea, Goldenfinger	18	18"
Tree		
Locust, Honey	6	2"
Maple, Autumn Blaze	4	2"
Ground Cover		
Sod, Kentucky Blue Mix	900	S.Y.
Mulch, Hardwood	20	C.Y.

Landscape Units:	Proposed	Required
ROW Landscape=	1125 LU	1125 LU
Parking=	1125 LU	1125 LU
Buldng Frontage=	2665 LU	2500 LU
Total Landscape Units:	4915 LU	4750 LU

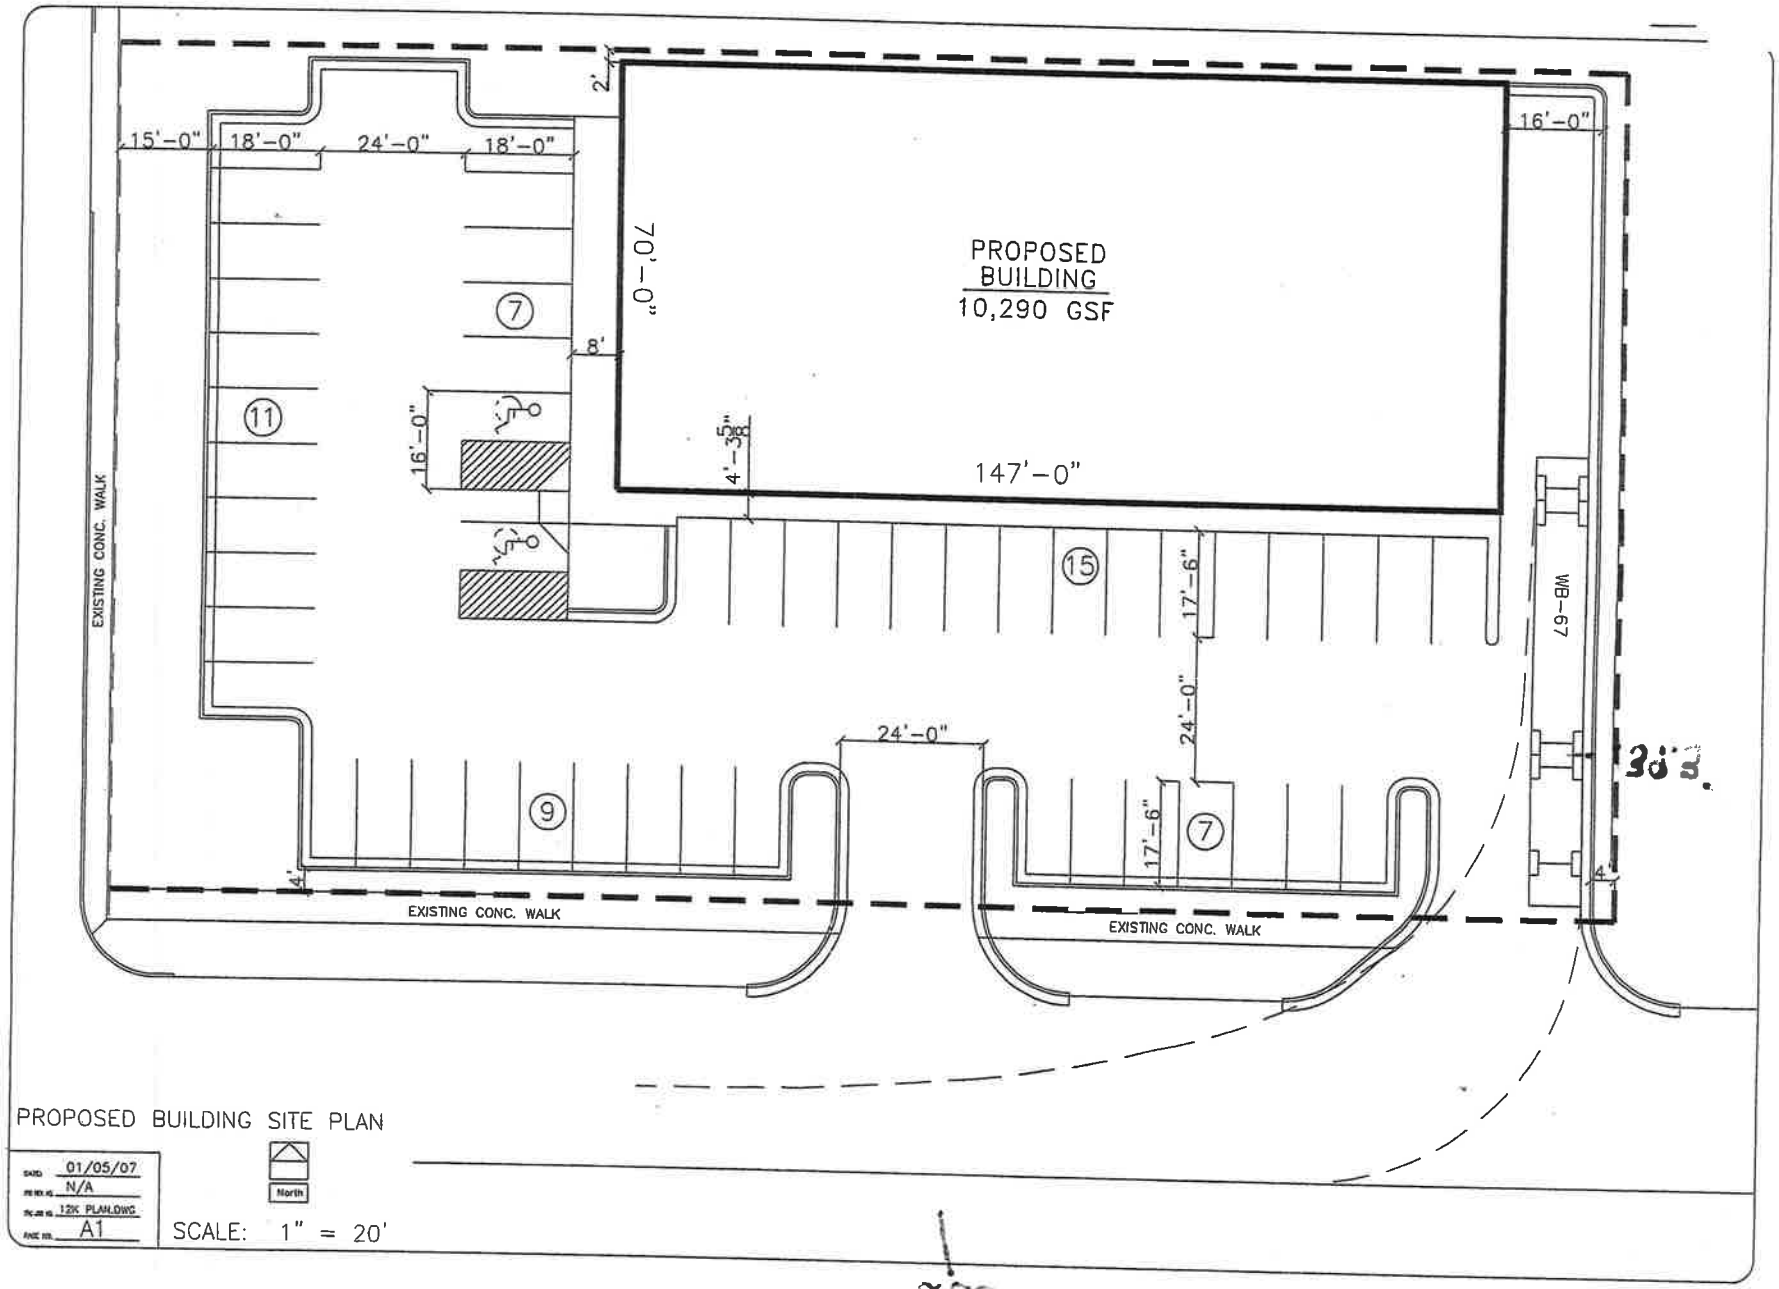

PROPOSED BUILDING SITE PLAN

DATE	01/05/07
REVISION	N/A
FILE NAME	12K PLAN.DWG
SHEET NO.	A1

SCALE: 1" = 20'